

File Name: P:\RD\C3D\25-419 New Albany DPW Site Development\Road\Draw\Plans\Proposed Grading Plan.dwg Plot Date: 4/16/2026 Plotted By: Eric Tran

- LEGEND**
- Pr. XXX.XX Proposed Elevation
 - Ex. XXX.XX Existing Elevation
 - TC: XXX.XX Proposed Top Of Curb Elevation
 - BC: XXX.XX Proposed Bottom Of Curb Elevation
 - TW: XXX.XX Proposed Top Of Wall Elevation



8440 Allison Pointe Boulevard, Suite 200
Indianapolis, IN 46250
Phone 317-895-2585
www.ucindy.com



RECOMMENDED FOR APPROVAL	
DESIGNED: EHT	DRAWN: JAF
CHECKED: CCR	CHECKED: CCR

CITY OF
NEW ALBANY

PROPOSED
GRADING

HORIZONTAL SCALE	BRIDGE FILE
1"=30'	-
VERTICAL SCALE	DESIGNATION
N/A	-
SHEETS	
7	of 11
CONTRACT	
-	

File Name: P:\RD\C3D\25-419 New Albany DPW Site Development\Road\Drawings\Retaining Wall Detail.dwg Plot Date: 4/16/2026 Plotted By: Eric Tran

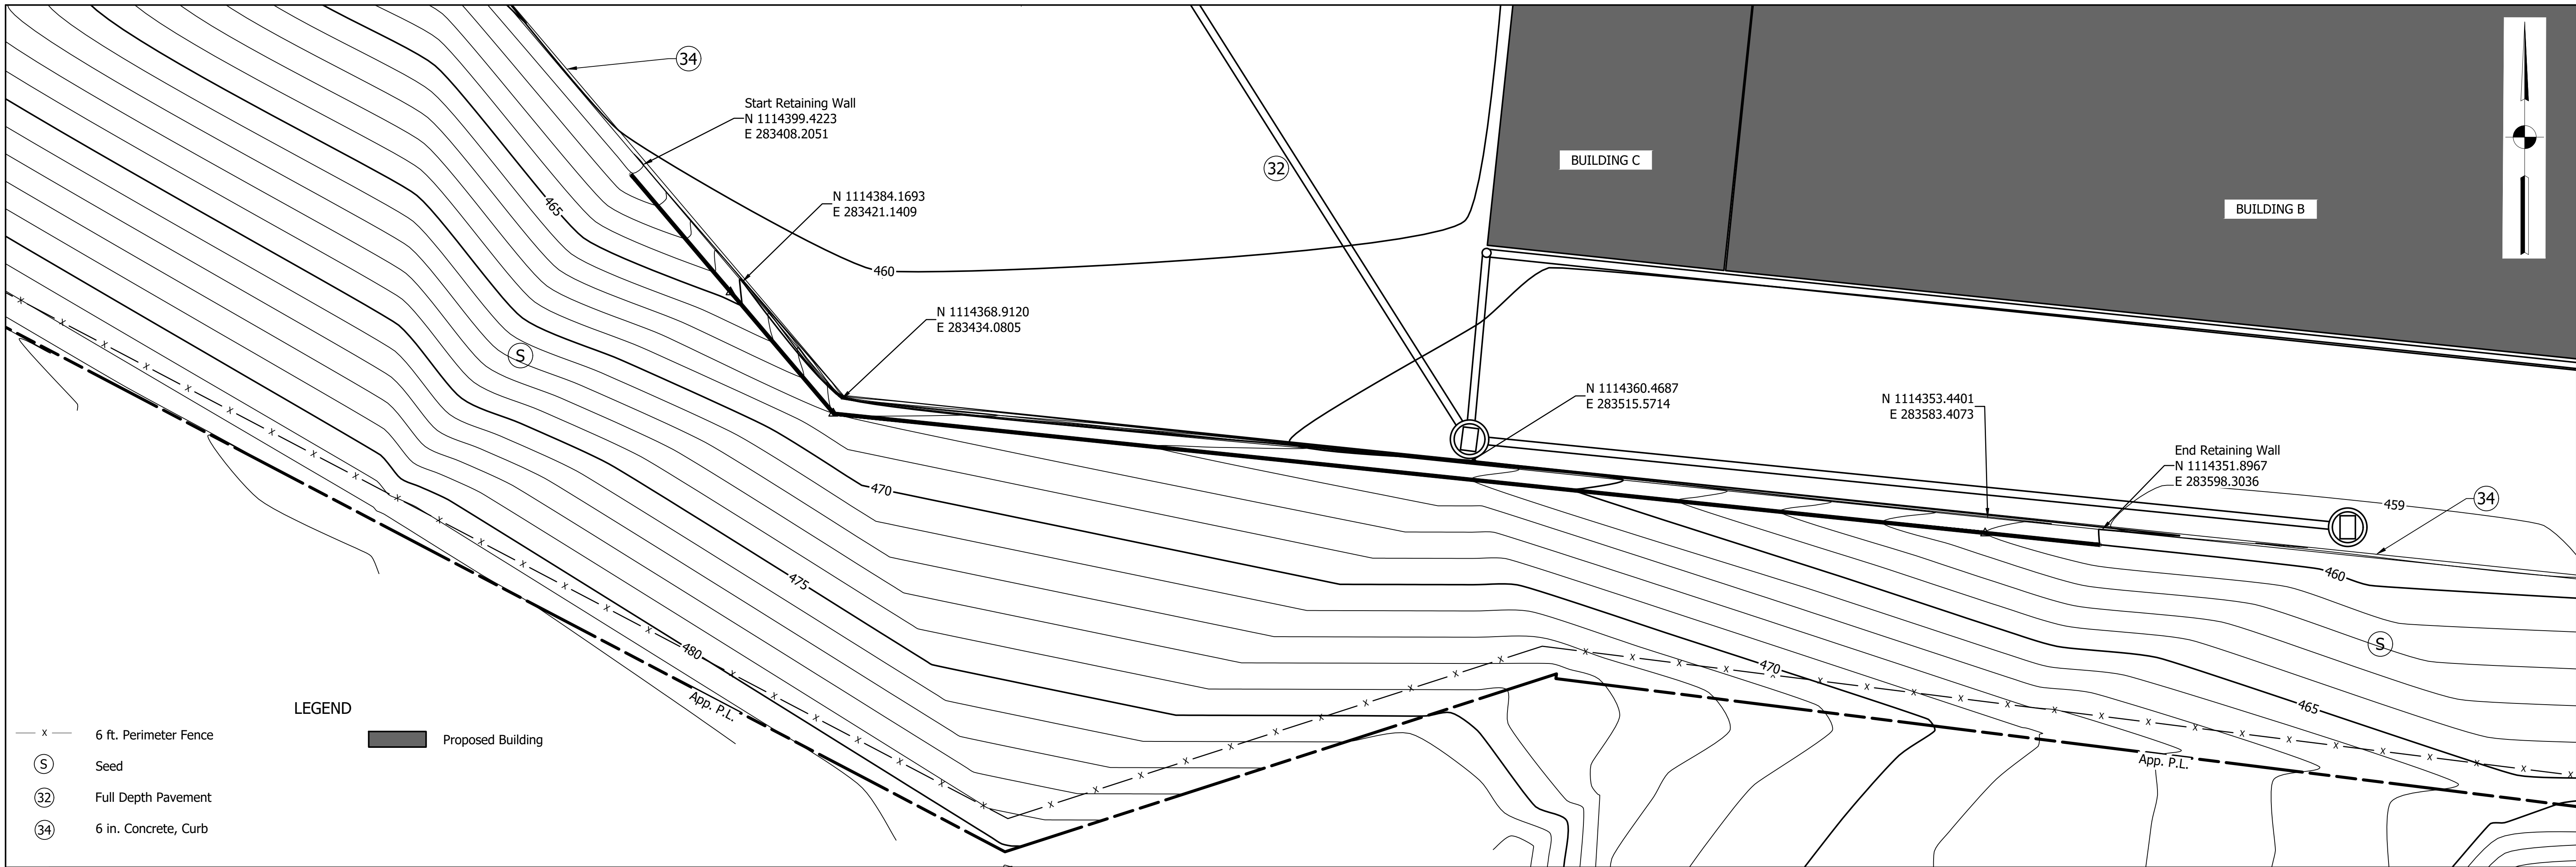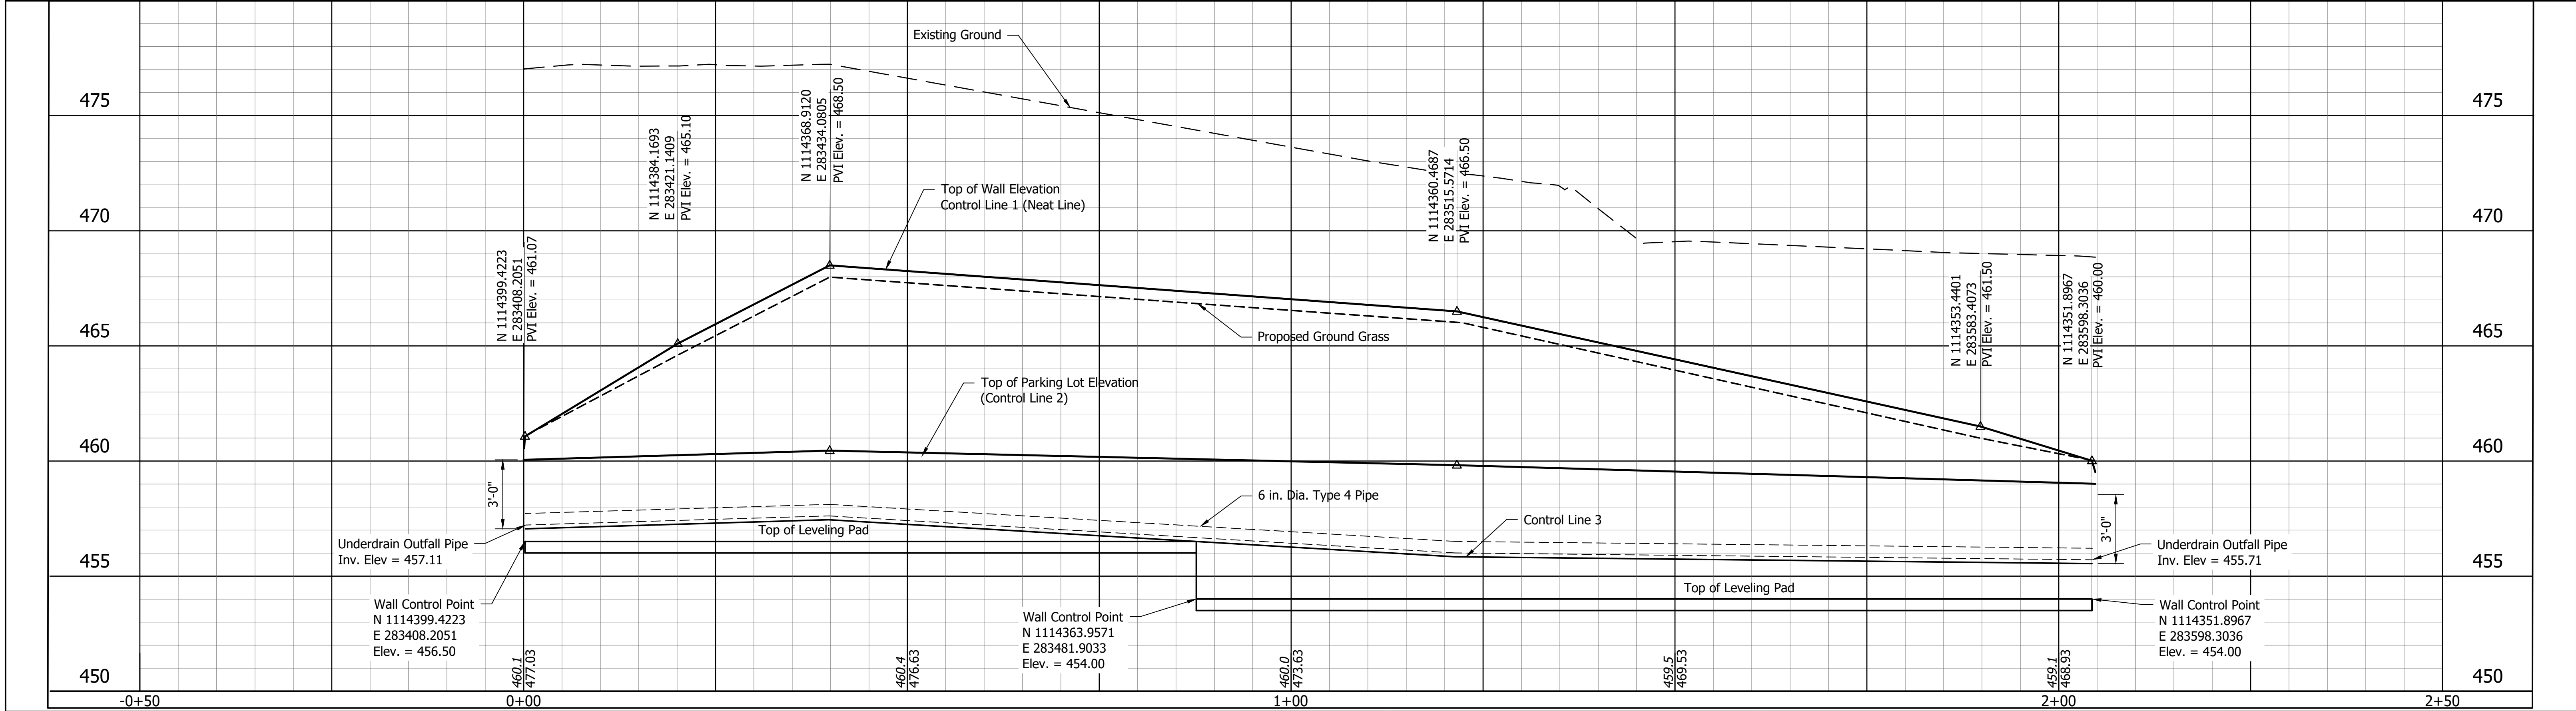

8440 Allison Pointe Boulevard, Suite 200
Indianapolis, IN 46250
Phone 317-895-2585
www.ucindy.com

RECOMMENDED FOR APPROVAL	
DESIGN ENGINEER	DATE
DESIGNED: EHT	DRAWN: EHT
CHECKED: CCR	CHECKED: CCR

CITY OF
NEW ALBANY

RETAINING WALL
DETAIL

HORIZONTAL SCALE 1"=10'	BRIDGE FILE -
VERTICAL SCALE 1"=5'	DESIGNATION -
SHEETS 11 of 11	
CONTRACT -	