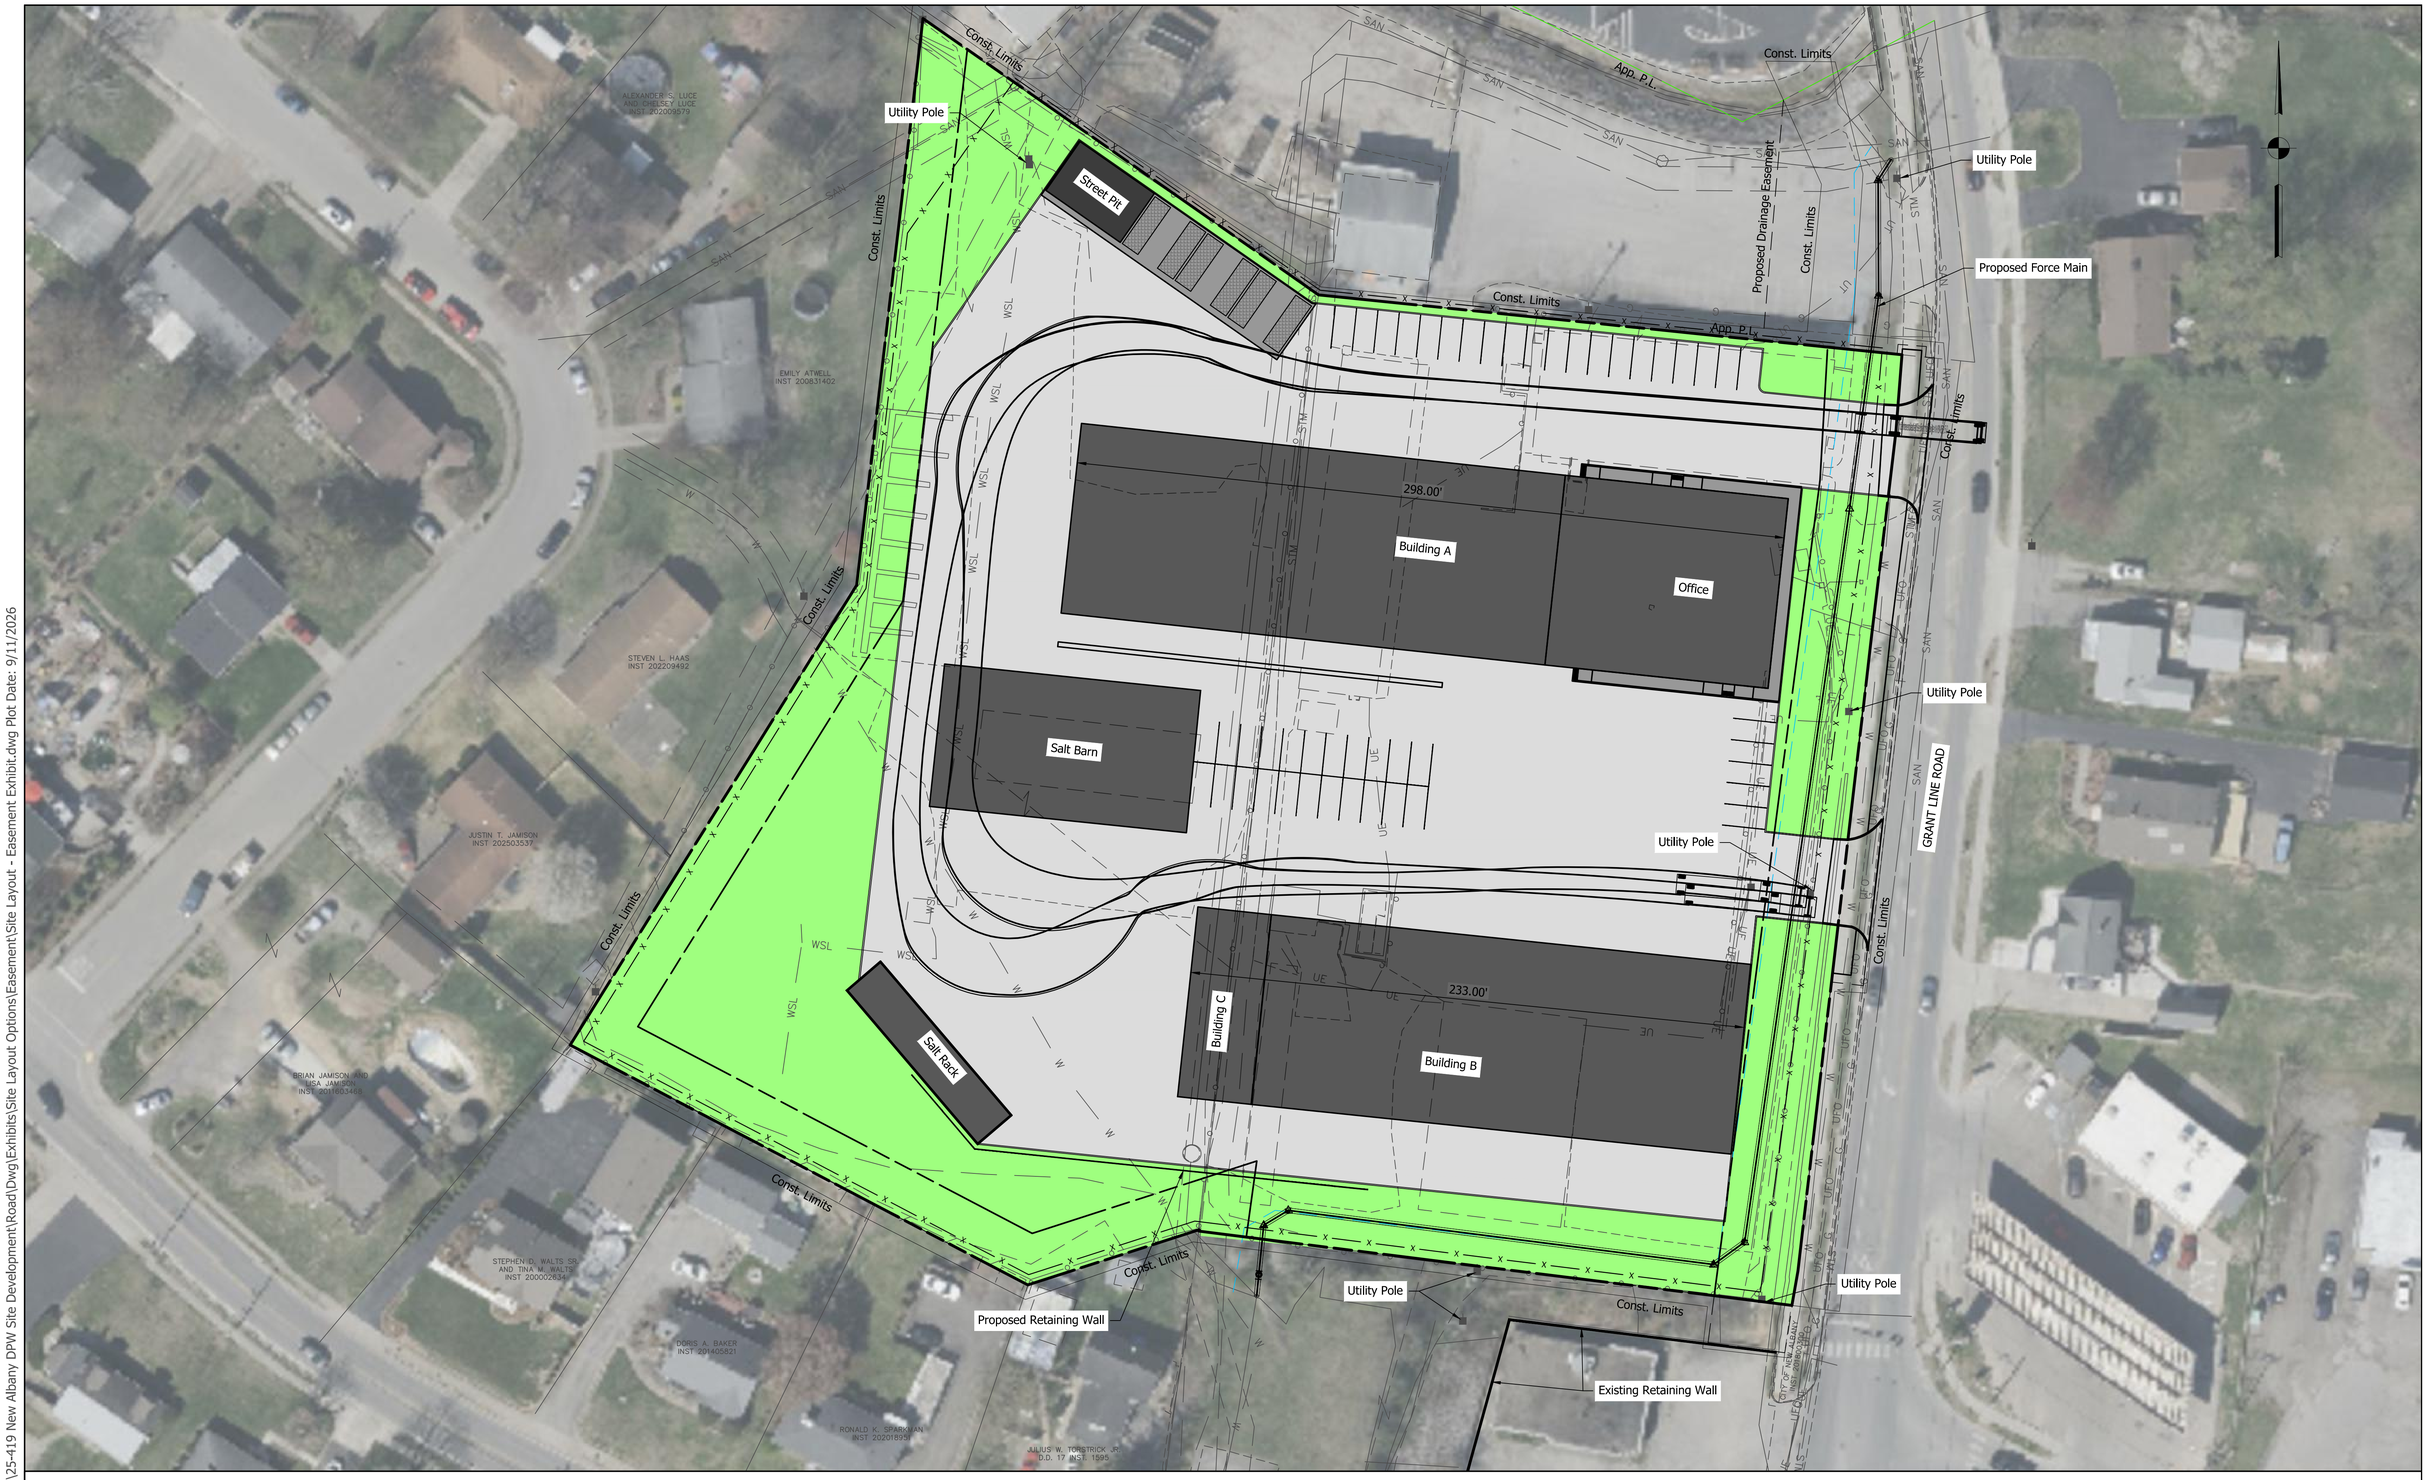

File Name: P:\RD\(C3D)\25-419 New Albany DPW Site Development\Road\Dwg\Exhibits\Site Layout Options\Easement\Site Layout - Easement Exhibit.dwg Plot Date: 9/11/2026
Plotted By: Eric Trail

UNITED Consulting
8440 Allison Pointe Boulevard, Suite 200
Indianapolis, IN 46250
Phone 317-895-2585
www.ucindy.com

City of New Albany - Department of Public Works

Site Layout w/ WB-50 Turning Movements

FINAL LAYOUT