

File Name: P:\RD\CD\25-419 New Albany DPW Site Development\Road\DWG\Exhibits\Grading and Wall Exhibits\Grading Exhibit - Drive onto Daisy.dwg Plot Date: 2/5/2026
Plotted By: Eric Tran




Note:
1. Site Grading and Retaining Wall details will be finalized when a Site Layout is selected.



8440 Allison Pointe Boulevard, Suite 200
Indianapolis, IN 46250
Phone 317-895-2585
www.ucindy.com

City of New Albany - Department of Public Works
Option 2 - Additional Drive onto Daisy Lane
Site Layout

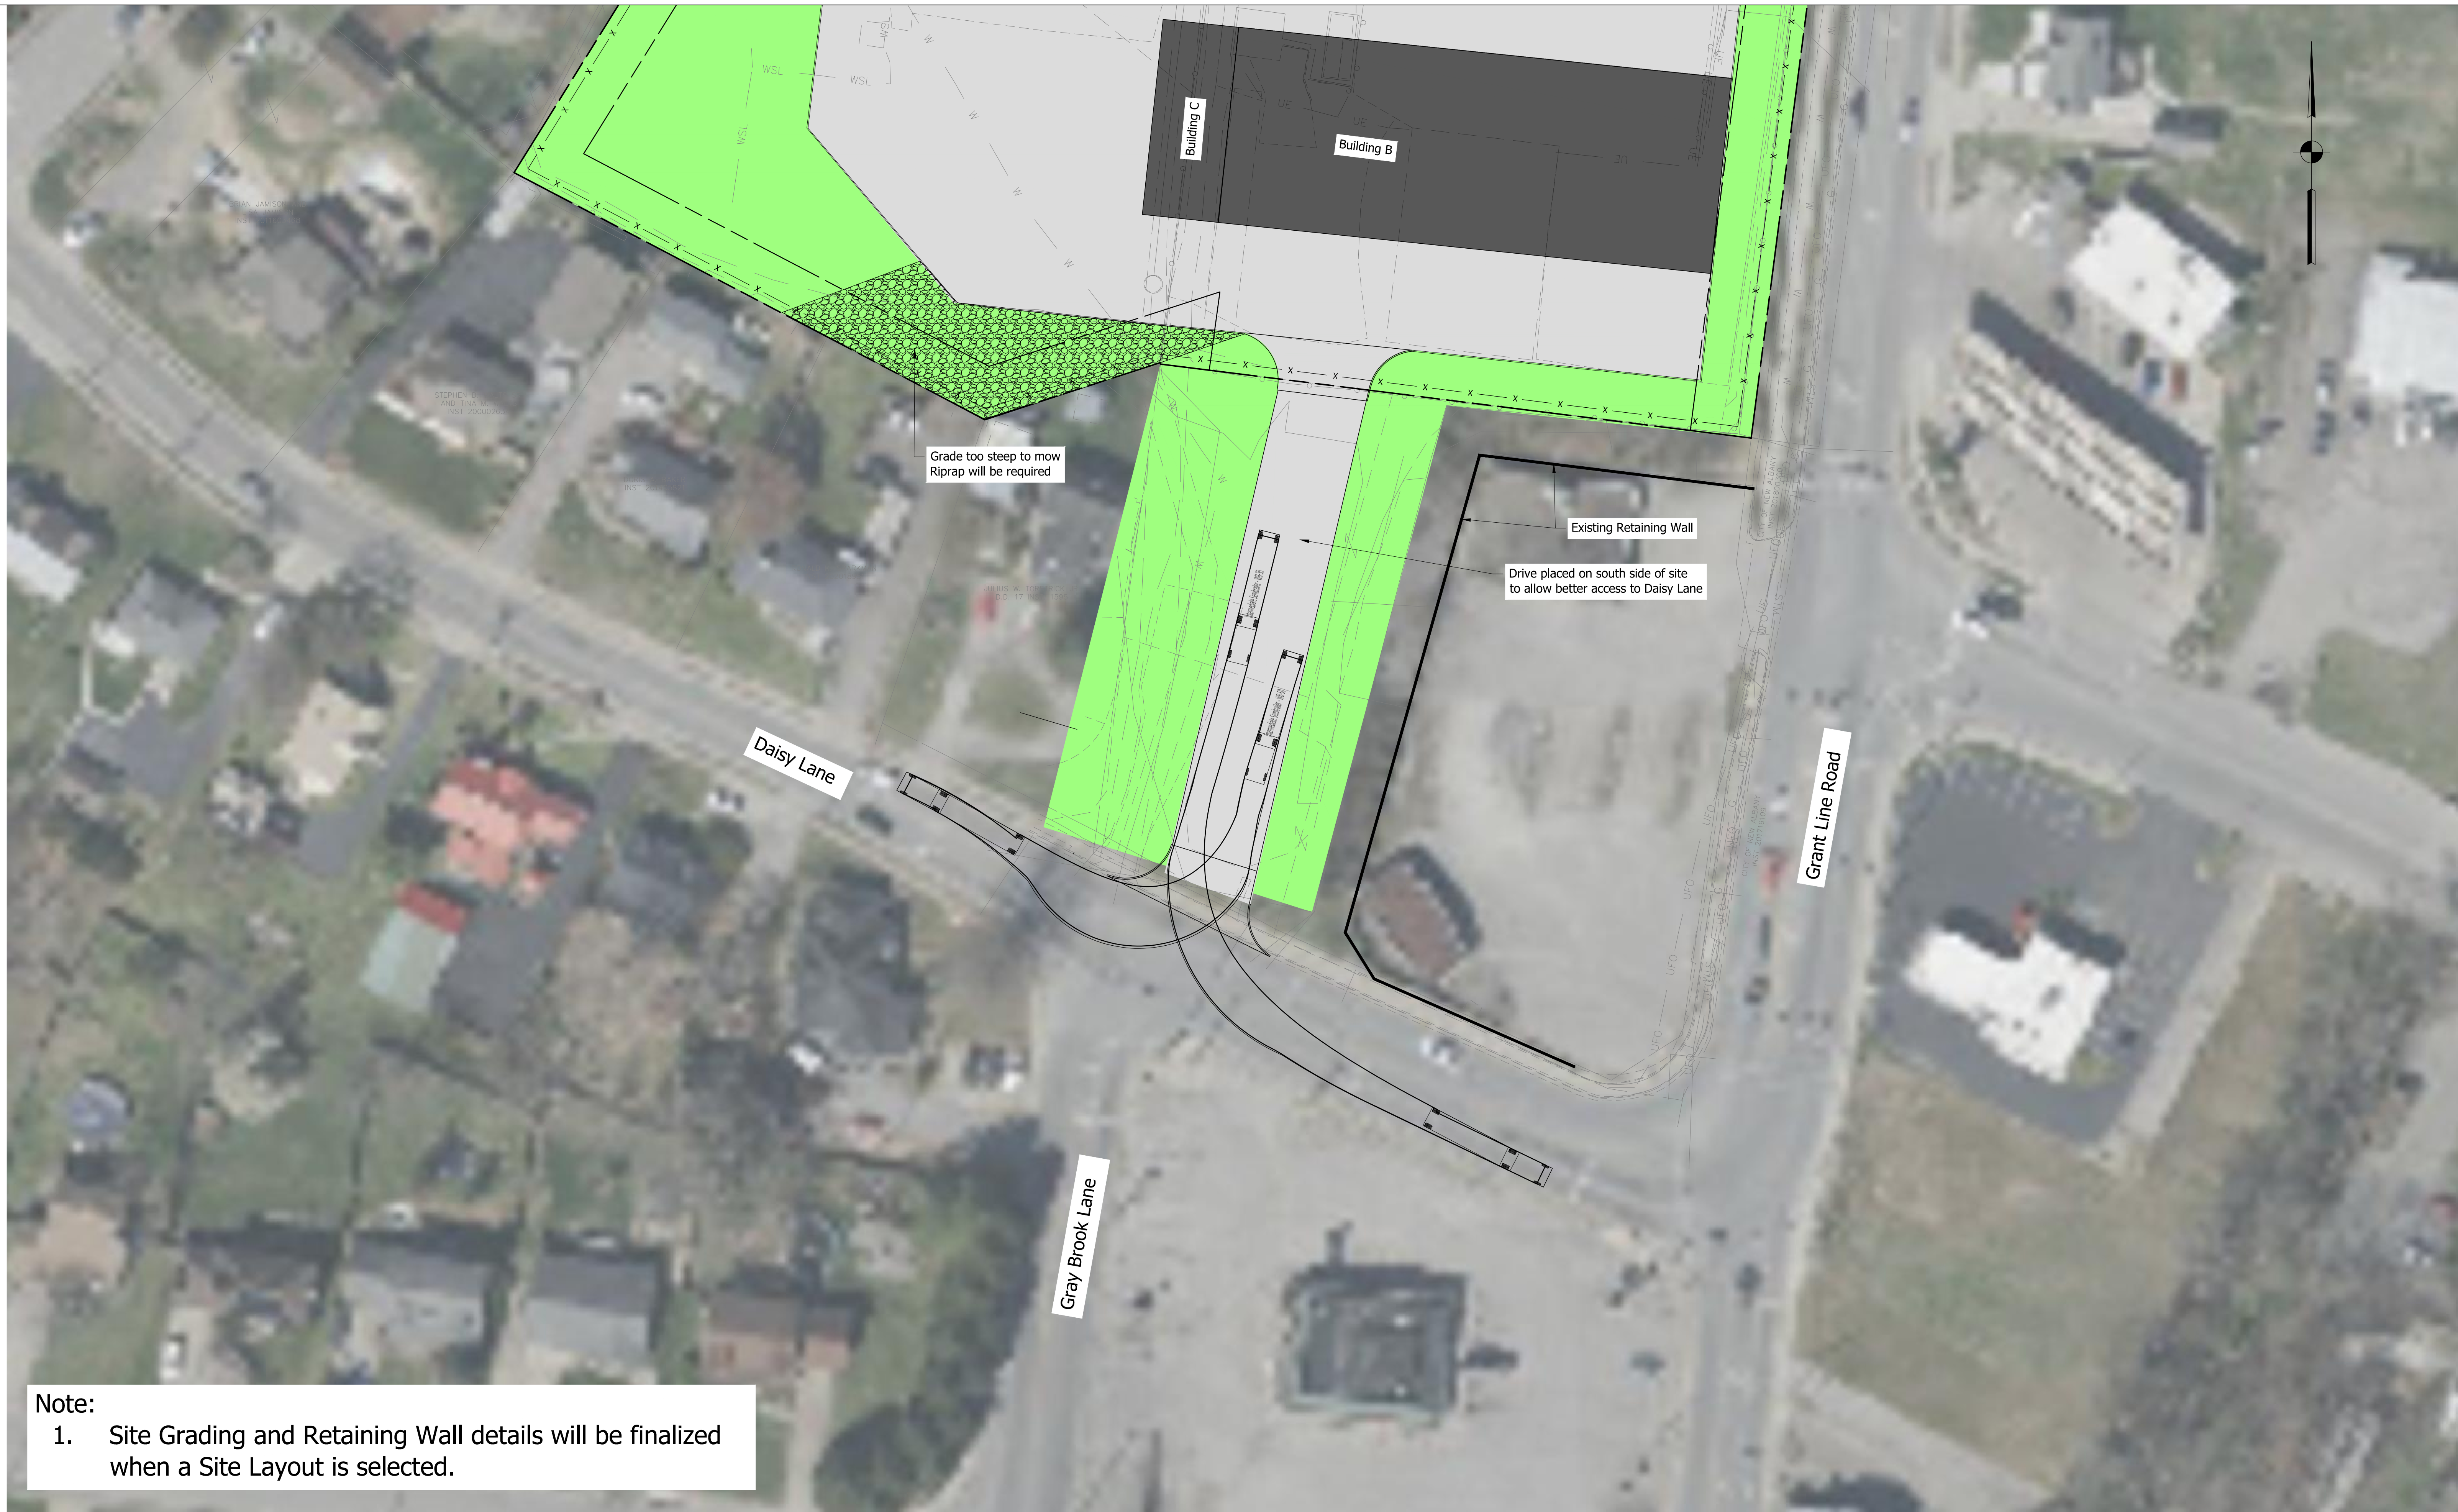

8440 Allison Pointe Boulevard, Suite 200
Indianapolis, IN 46250
Phone 317-895-2585
www.ucindy.com

City of New Albany - Department of Public Works
Option 2 - Additional Drive onto Daisy Lane
Turning Movement